Kimley»Horn

PROPOSED LINDSAY RD IMPROVEMENTS: HUNT HIGHWAY TO OCOTILLO RD

ST2001-201, CHN0246D, T024301C

GRAPHIC SCALE IN FEET
0 35 70 140

MATCHLINE - STATION 181+00

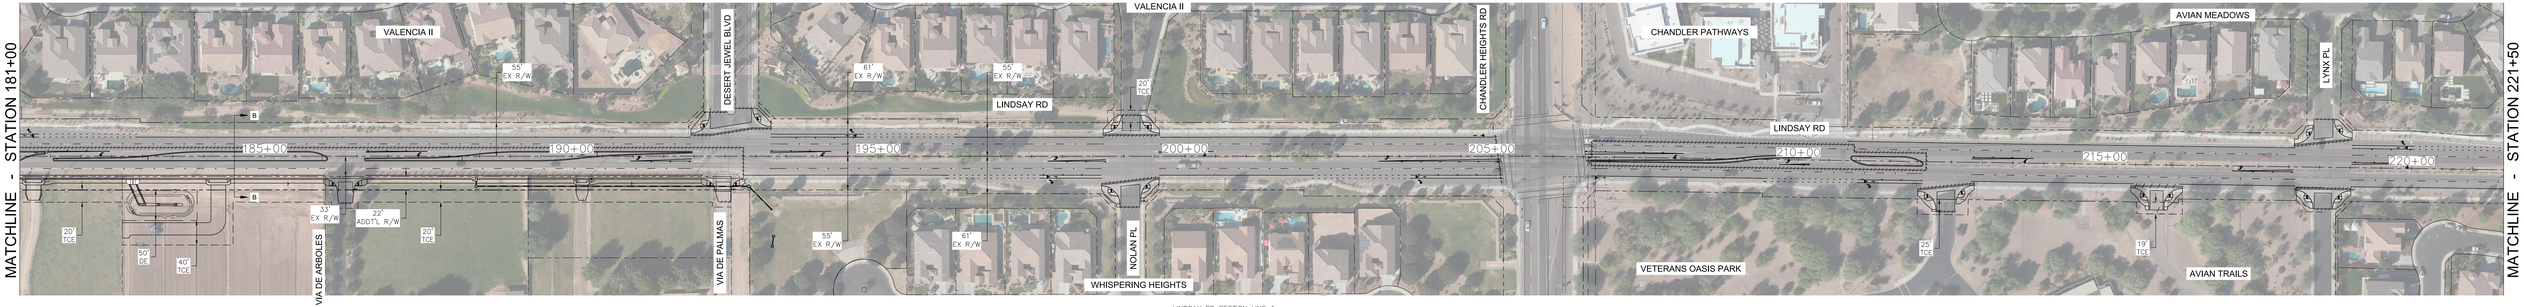

MATCHLINE - STATION 221+50

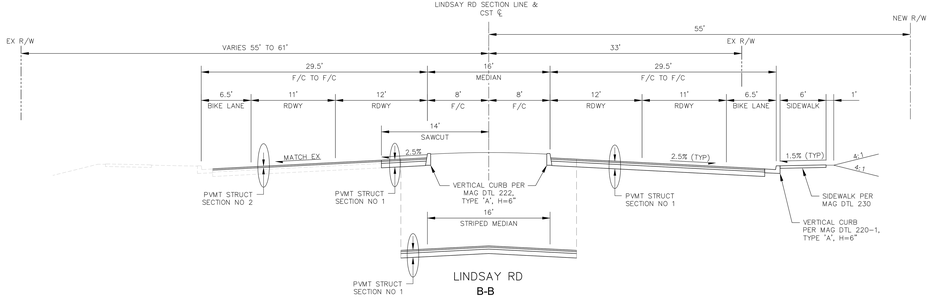
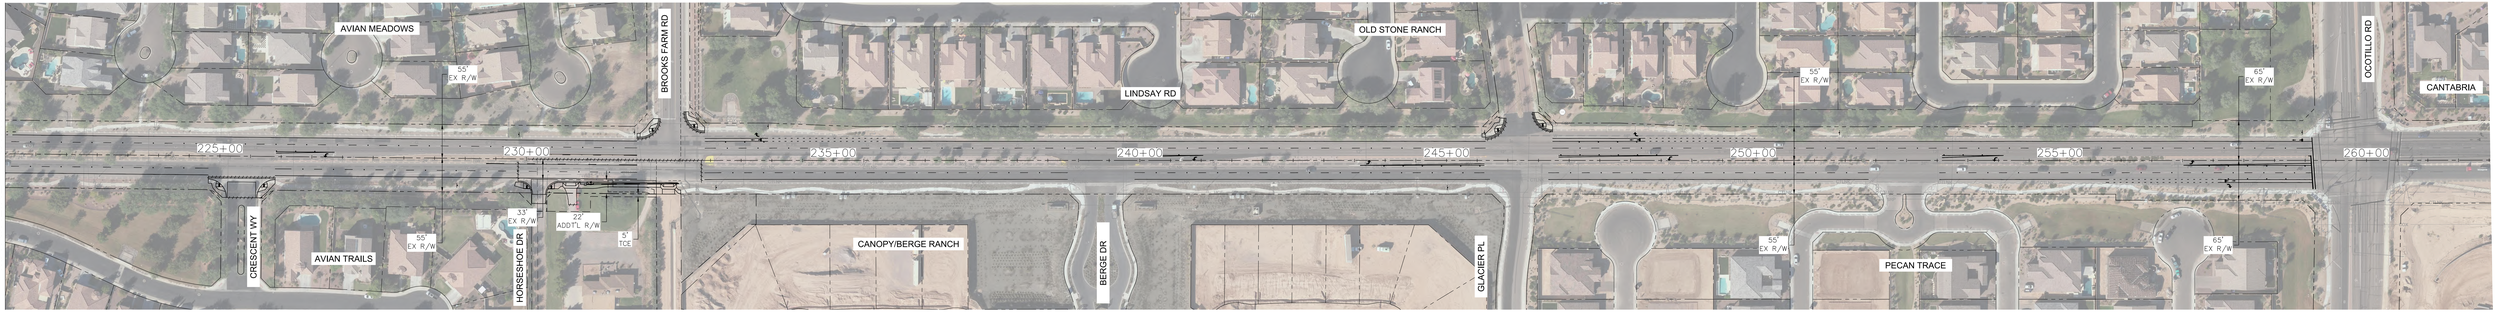
MATCHLINE - STATION 221+50